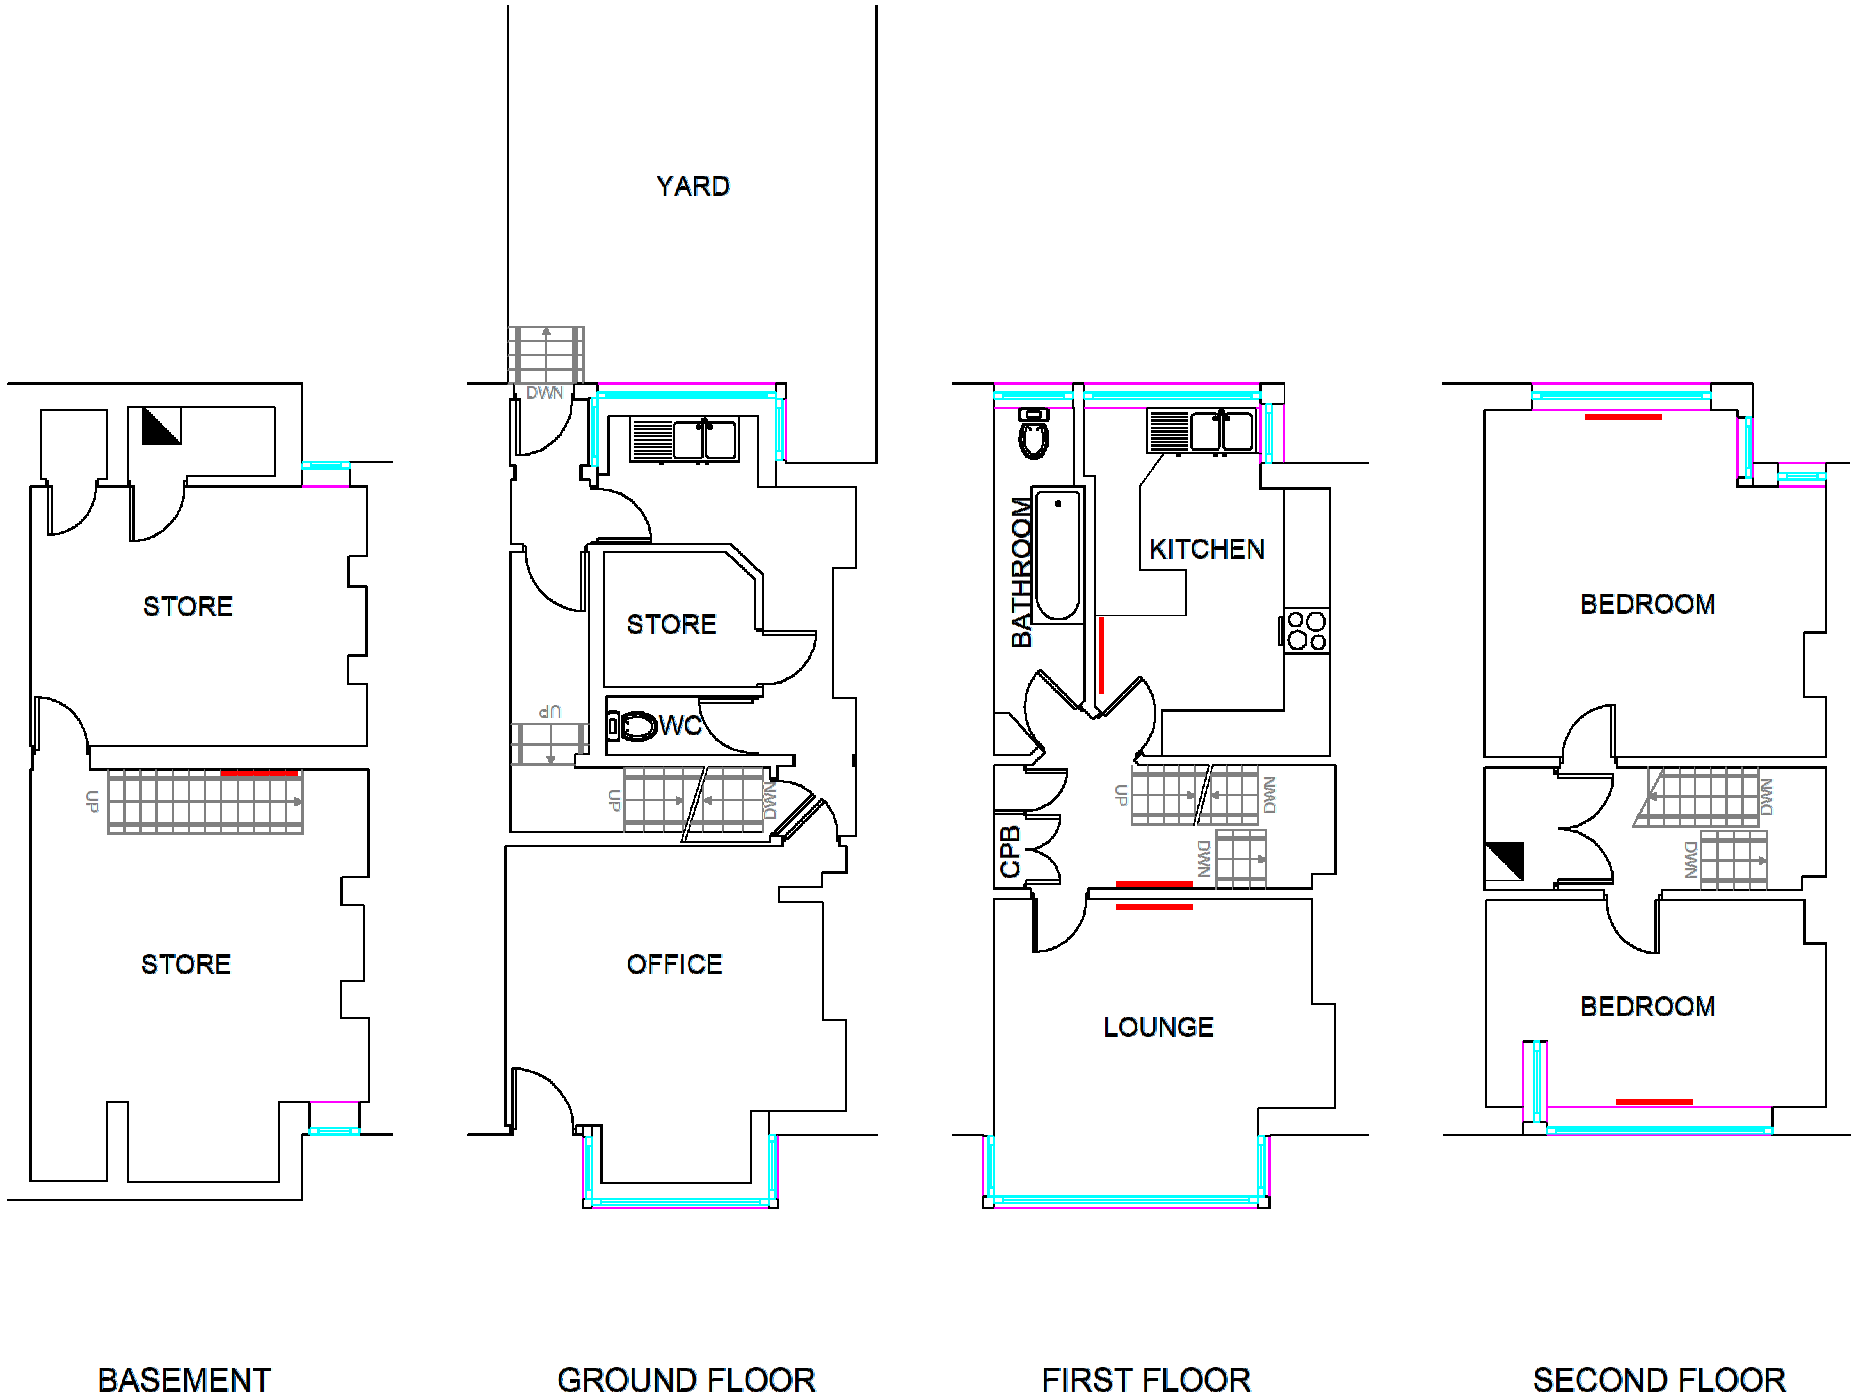

This drawing is to be read in conjunction with all relevant specifications and drawings issued. For discrepancies or omissions contact Murton & Co Ltd prior to work commencing. The contractor is to check and verify all building and site dimensions and levels before work commences.

©COPYRIGHT Murton & Co Ltd

Do not scale from drawings. Report any errors to the consultant.
If in doubt ask for confirmation before progressing.

Rev.	Date	Description

Project: **6 & 6A LANSDOWN ROAD, BARE LA4 6AL**

FLOOR PLANS - EXISTING

Client: SANDS CAREHOME

Drawn: JPMM

Check: CJ

Date: 28 November 2025

Scale: **1:100**

Paper: **A3**

Issue: /

Drawing Number **J1690-02**

Revision /

Murton & Co Ltd
12 Royal Oak Meadow
Hornby
Lancaster LA2 8LJ

01524 548313
enquiries@murtonandco.uk
www.murtonandco.uk